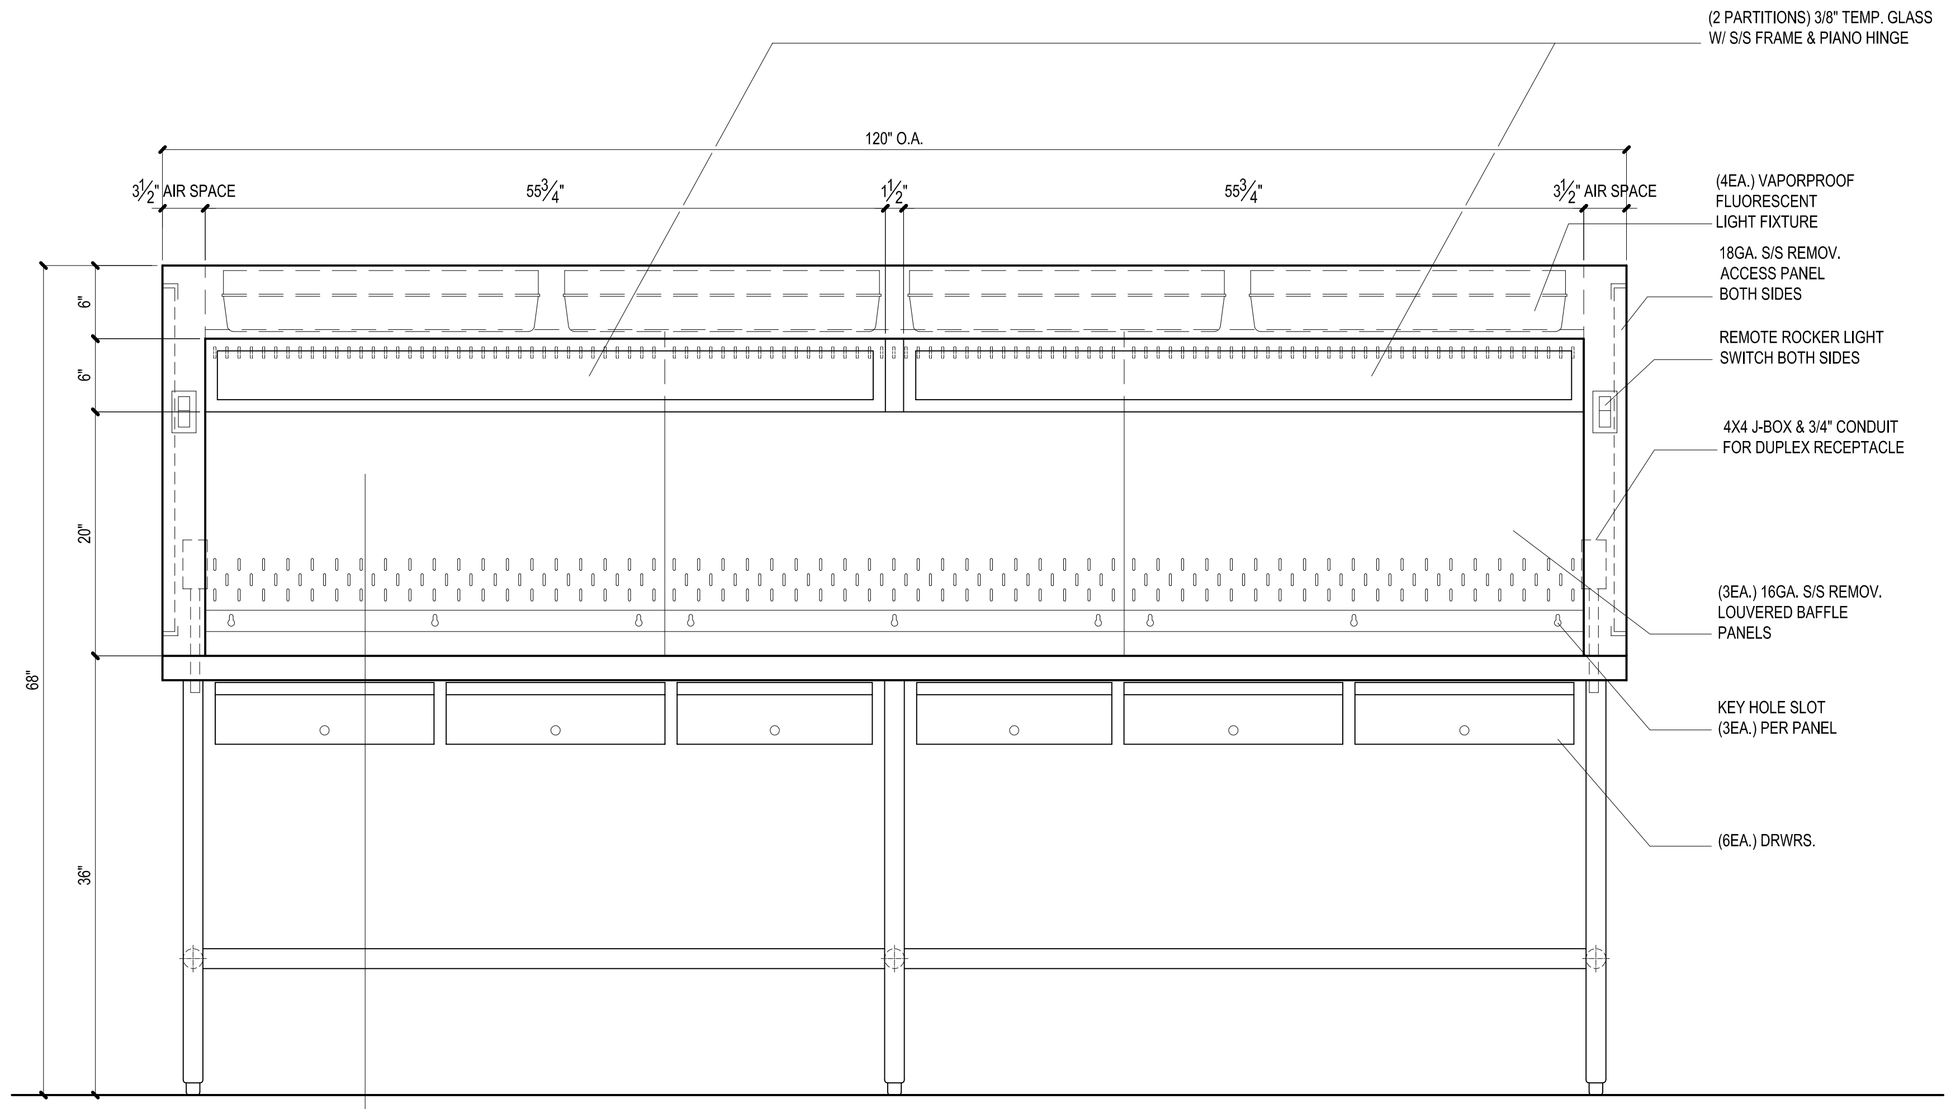

FRONT ELEVATION

SCALE: 1-1/2" = 1'-0"

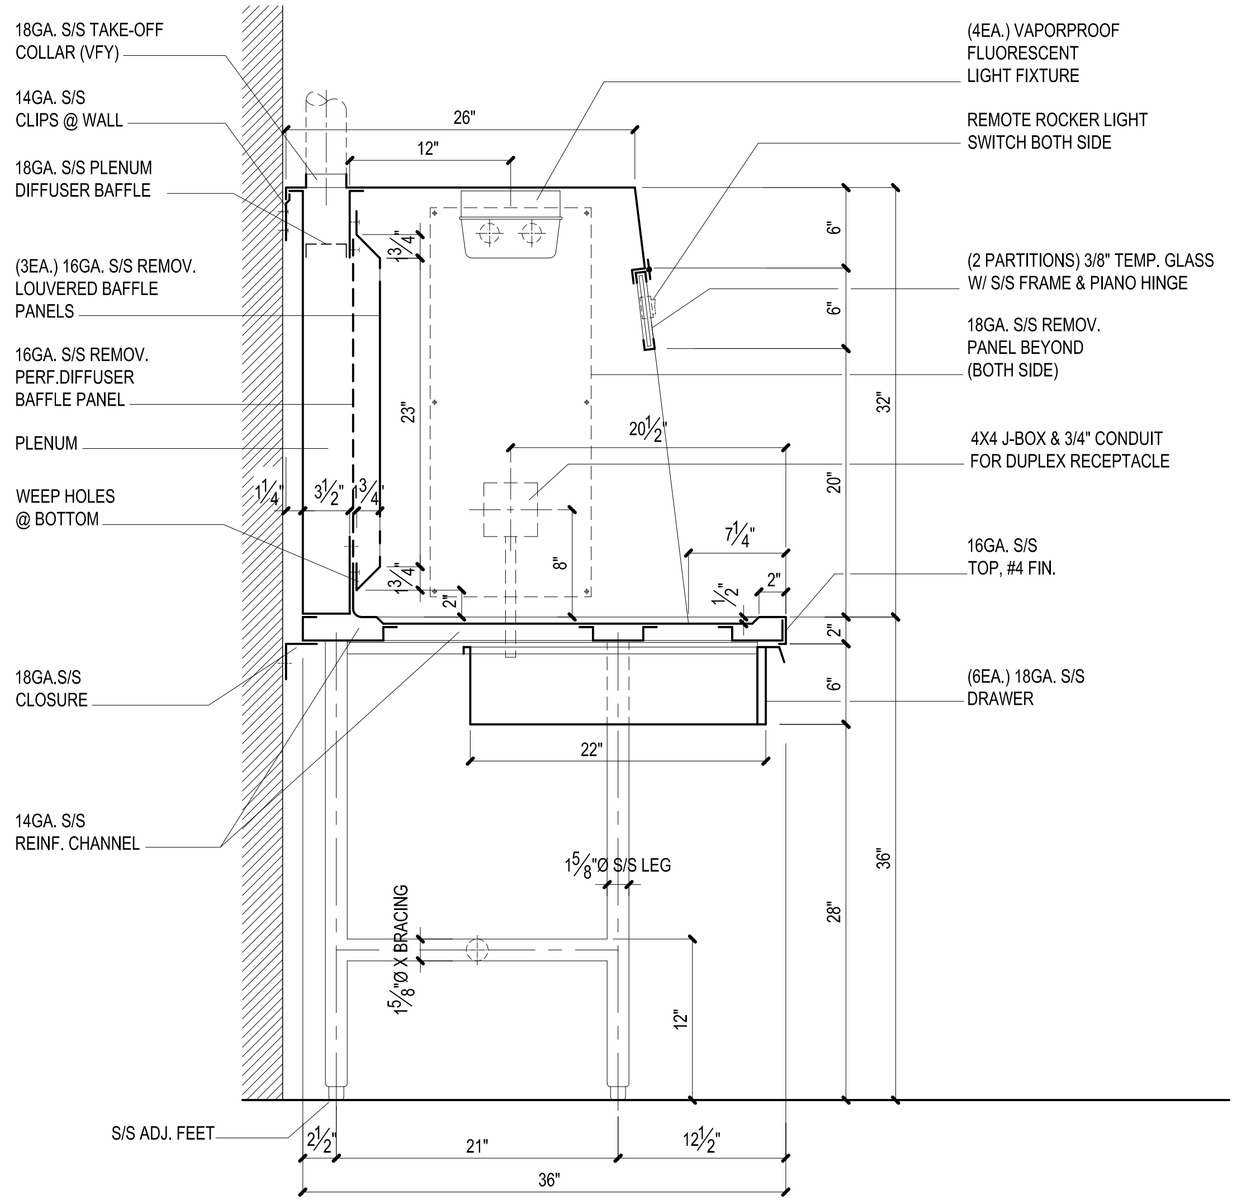

SECTION

SCALE: 1-1/2" = 1'-0"

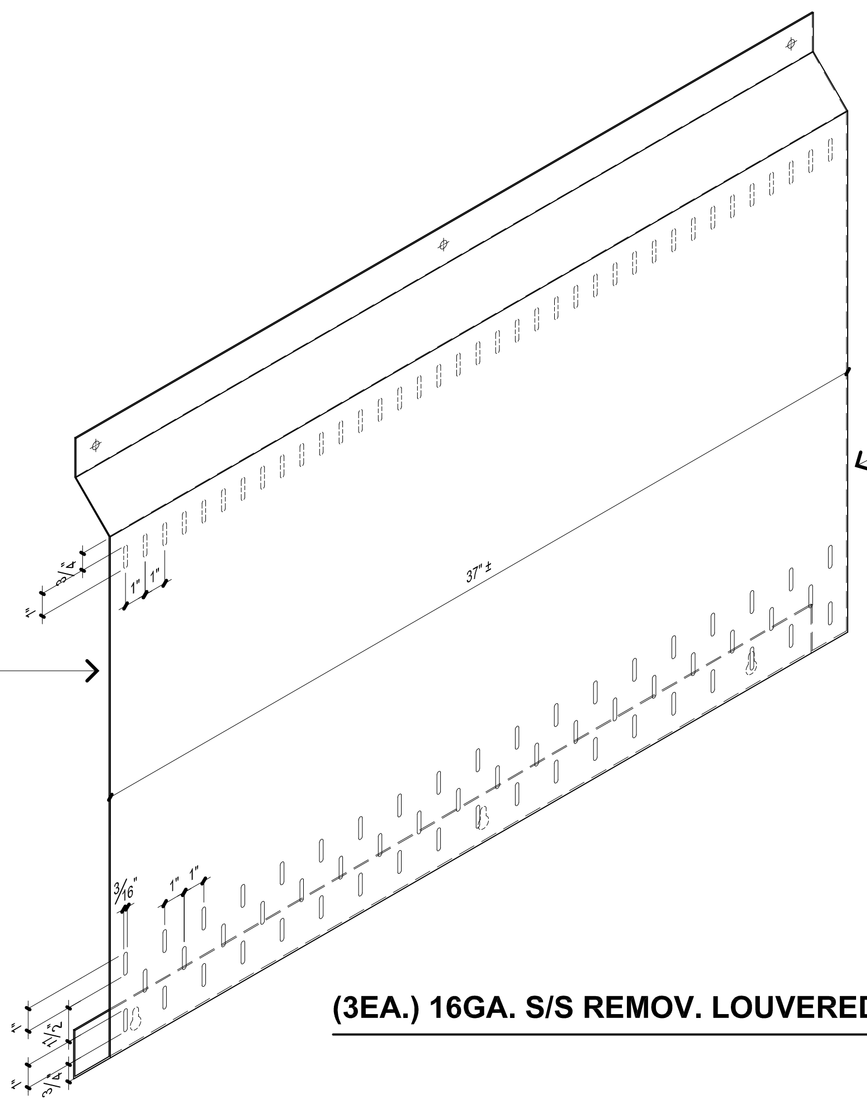

(3EA.) 16GA. S/S REMOV. LOUVERED BAFFLE PANEL

N.T.S.

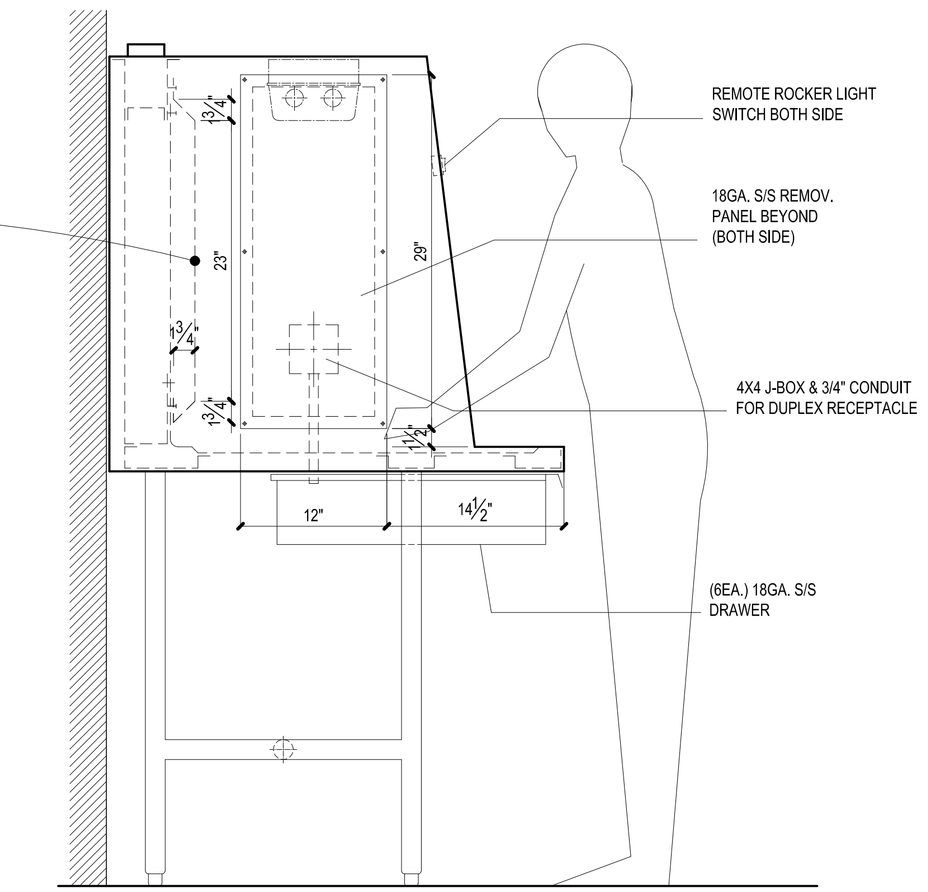

SIDE VIEW

SCALE: 1-1/2" = 1'-0"

Newdai Incorporated

BERLIN

FOOD EQUIPMENT COMPANY

43 South Linden Avenue
South San Francisco, CA. 94080

DESIGN & FABRICATION SPECIALISTS

Tel: (650)589-4231
Fax:(650)589-3981

License No. 341808

NSF STANDARD 2 LISTED

BERLIN FOOD EQUIPMENT CO. DOES NOT REPRESENT ITSELF AS ARCHITECTS OR ENGINEERS. THESE DRAWINGS ARE PROVIDED FOR THE CONVENIENCE OF THE ARCHITECT/ENGINEER'S CONTRACTOR, AND SHOW GENERAL PLACEMENT OF EQUIPMENT FIXTURES, AND FURNISHINGS PROVIDED BY FOOD SERVICE EQUIPMENT CONTRACTOR. THESE DRAWINGS HAVE BEEN PREPARED FROM INFORMATION AND TECHNICAL DATA THAT WAS CURRENT AND AVAILABLE AT THE TIME UTILITY ROUGHS. THEY HAVE BEEN LOCATED AS ACCURATELY AS POSSIBLE TO SUIT THE ARRANGEMENT OF EQUIPMENT. CONTRACTORS MUST VERIFY DIMENSIONS WITH JOB SITE CONDITIONS FOR CONFORMANCE TO THESE ON THESE DRAWINGS. ANY ERRORS, OMISSIONS OR ABSTRACTS ARE TO BE RELEASED TO BERLIN FOOD EQUIPMENT CO. FOR CORRECTION OR RESOLUTION PRIOR TO COMMENCEMENT OF THE AFFECTED WORK. UNLESS SUPPLIED OTHERWISE, NO ALLOWANCES WILL BE MADE BY BERLIN FOOD EQUIPMENT CO. TO ANOTHER FAVOR FOR SUCH DISCREPANCIES. BERLIN FOOD EQUIPMENT CO. ACCEPTS NO RESPONSIBILITY FOR WORK DONE BY OTHERS AND WILL MAKE NO COMPENSATION FOR CHARGES MADE NECESSARY BY ANY CODES, JOB CONDITIONS, LABOR CONTRACTS, REGULATING GOVERNMENT AGENCIES AND/OR EQUIPMENT LAYOUT CHANGES.

BIO-SAFETY CHEMICAL HANDLING CABINET

REVISIONS:

DATE:

SCALE: AS NOTED

DRAWN: LVU

JOB NO:

DWG. NO: 3350

SHEET: 1

OF: 1